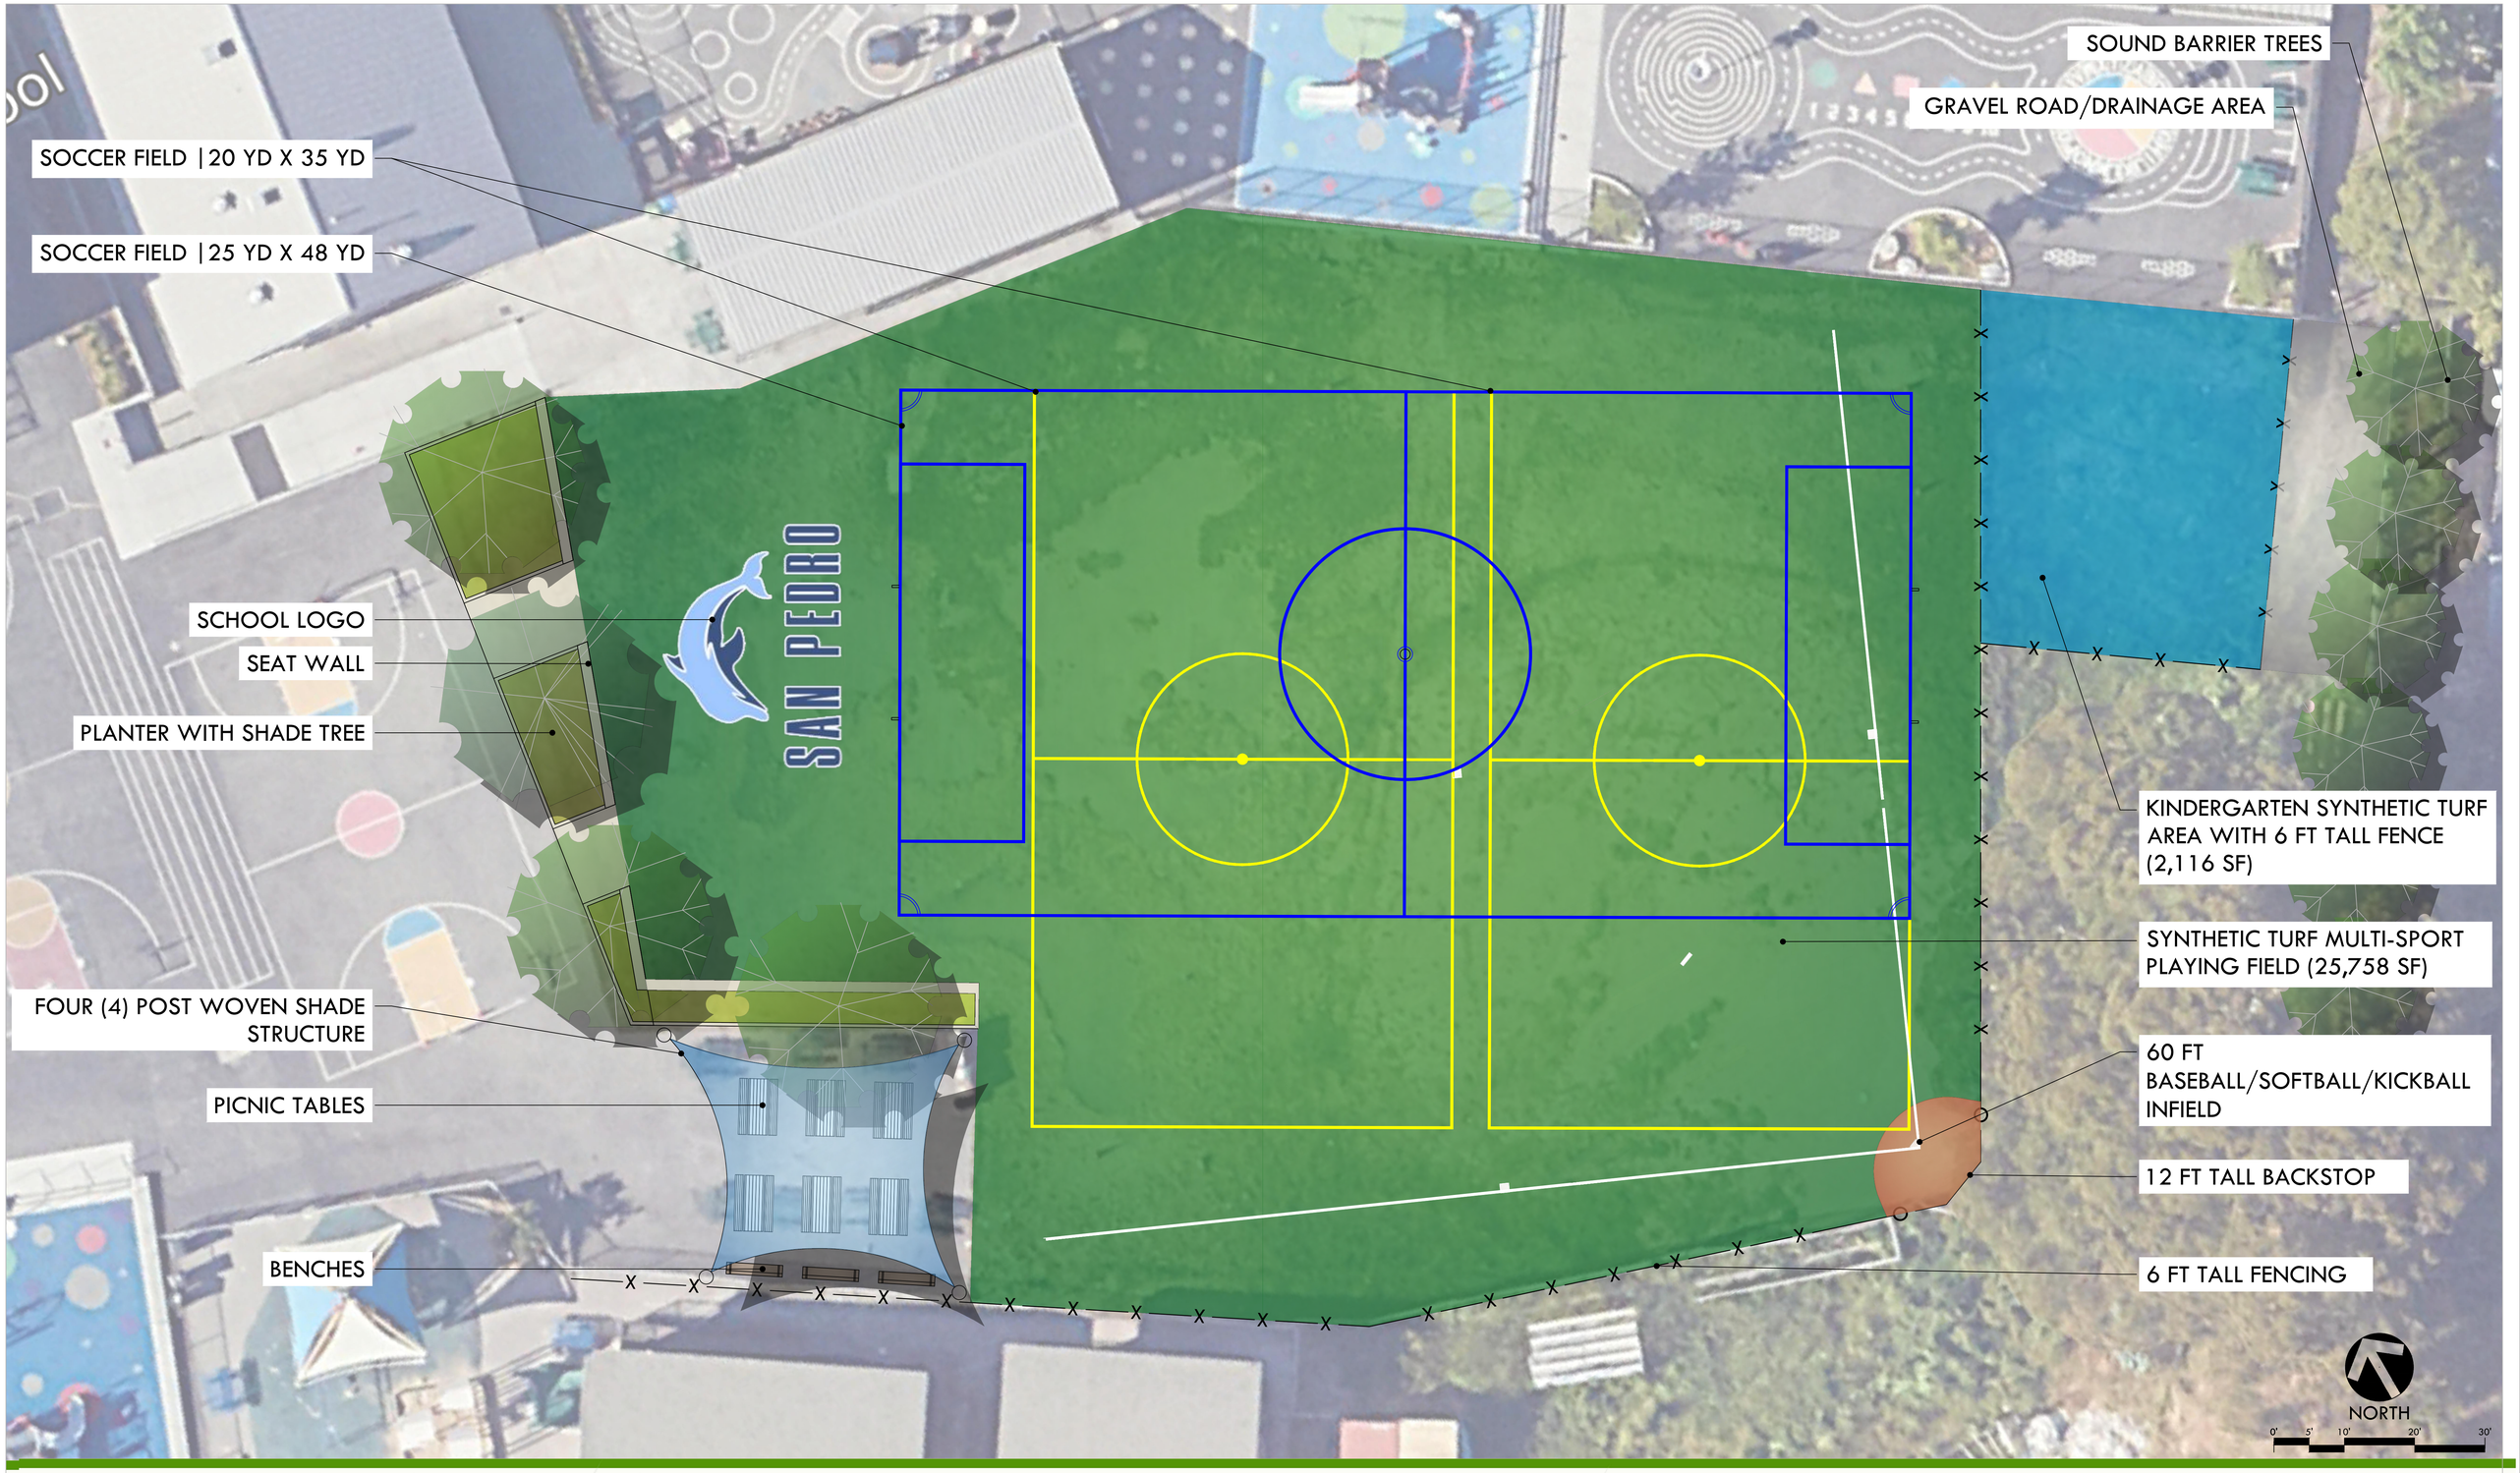

CONCEPTUAL DESIGN
San Pedro Elementary School Play Field
San Rafael, CA

SAN RAFAEL CITY SCHOOLS

VERDE DESIGN
LANDSCAPE ARCHITECTURE
CIVIL ENGINEERING
SPORT PLANNING & DESIGN
3358 Round Barn Blvd., Suite 200
Santa Rosa, CA 95403
tel: 707.800.4204
www.verdedesigninc.com

April 3, 2024